Installation example
Running track / Playing field class A 15

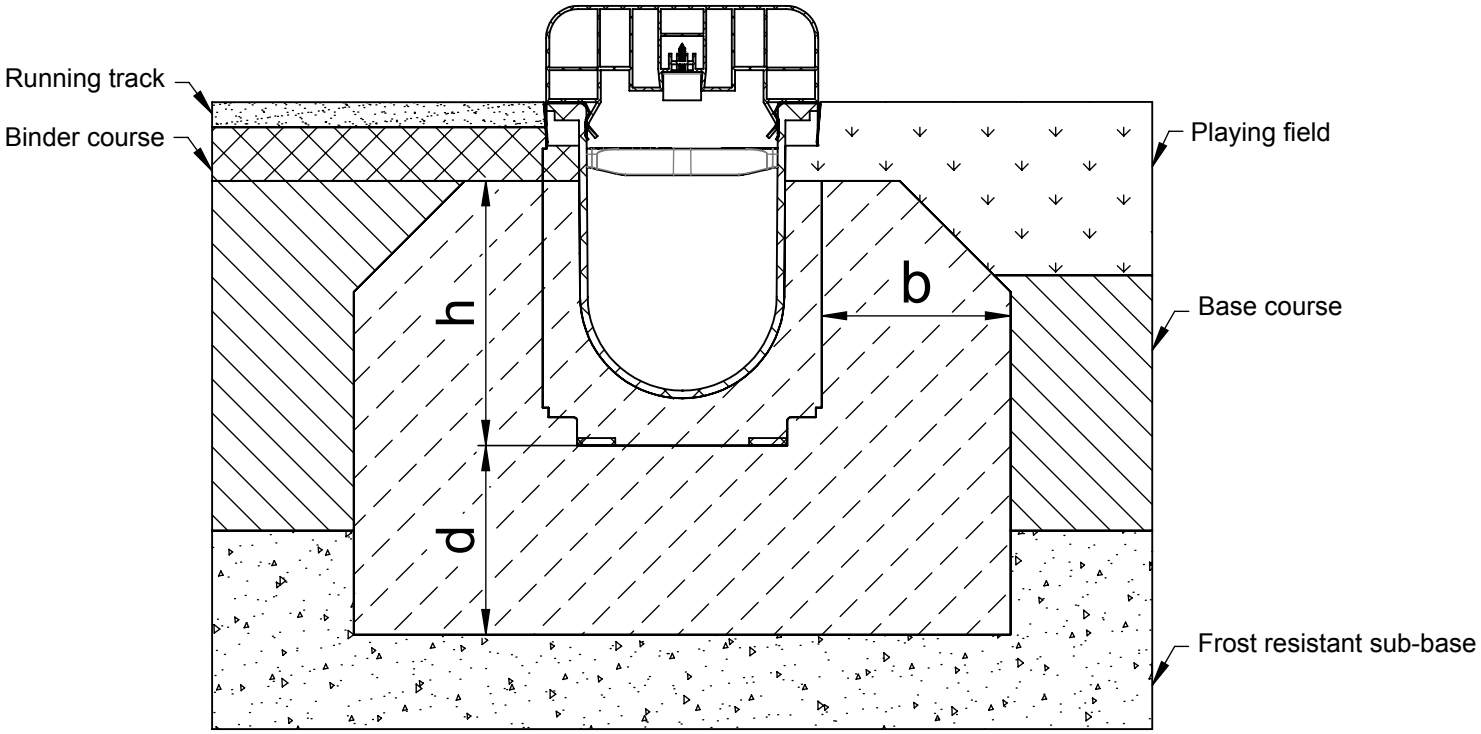

Category according to EN 1433 / DIN 19580		A 15	B 125	C 250	D 400**	E 600	F 900
Foundation: with b / thickness d / height h (in cm)		10 / 10 / 14					
The named concrete quality is a minimum quality							
EN 206-1 / DIN 1045-2	without danger of frost on the lateral support	C 20/25					
	with danger of frost on the lateral support	C 30/37 XD 1					

Applying to follwing systems:

SPORTFIX Channel

The installation examples / advise constantly are adapted to the technical conditions.
With new editions older expenditures lose their validity.
Before planning or installation please verify the current version at www.hauraton.com
In building construction is a sealing layer below the channels necessary.

** Not for use in continousely frequented areas of carriageway or motorways

Condition: 04.03.2014

Our general installation instructions apply.

Format DIN A4

scale 1:4

78_0000049446 Einbaubeispiel www

V7

SF-SP-100 Rinne mit SF-Kunststoff-Abdeckung (SF2012)

hauraton
Werkstr. 13
76437 Rastatt
Germany
Tel. +49 (0) 72 22 9 58-0
Fax +49 (0) 72 22 9 58-100
info@hauraton.com